

GA STL FACIA
PTOE GUARD

298 JG SILL BRACKET
96 H185 STUD

ALL DIMENSIONS IN INCHES EXCEPT AS NOTED

THIRD ANGLE PROJECTION M	DATE	CHANGES				BY	APPD	DATE	CHANGES				BY	APPD	DATE	CHANGES				BY	APPD	OTHER	
																							TOLERANCES UNLESS OTHERWISE STATED
SIZE: M-24X34																							


SIZE: M-24X34

LEFT HAND
RIGHT HAND

OTIS

TOLERANCE
UNLESS
OTHERWISE
STATED

COA

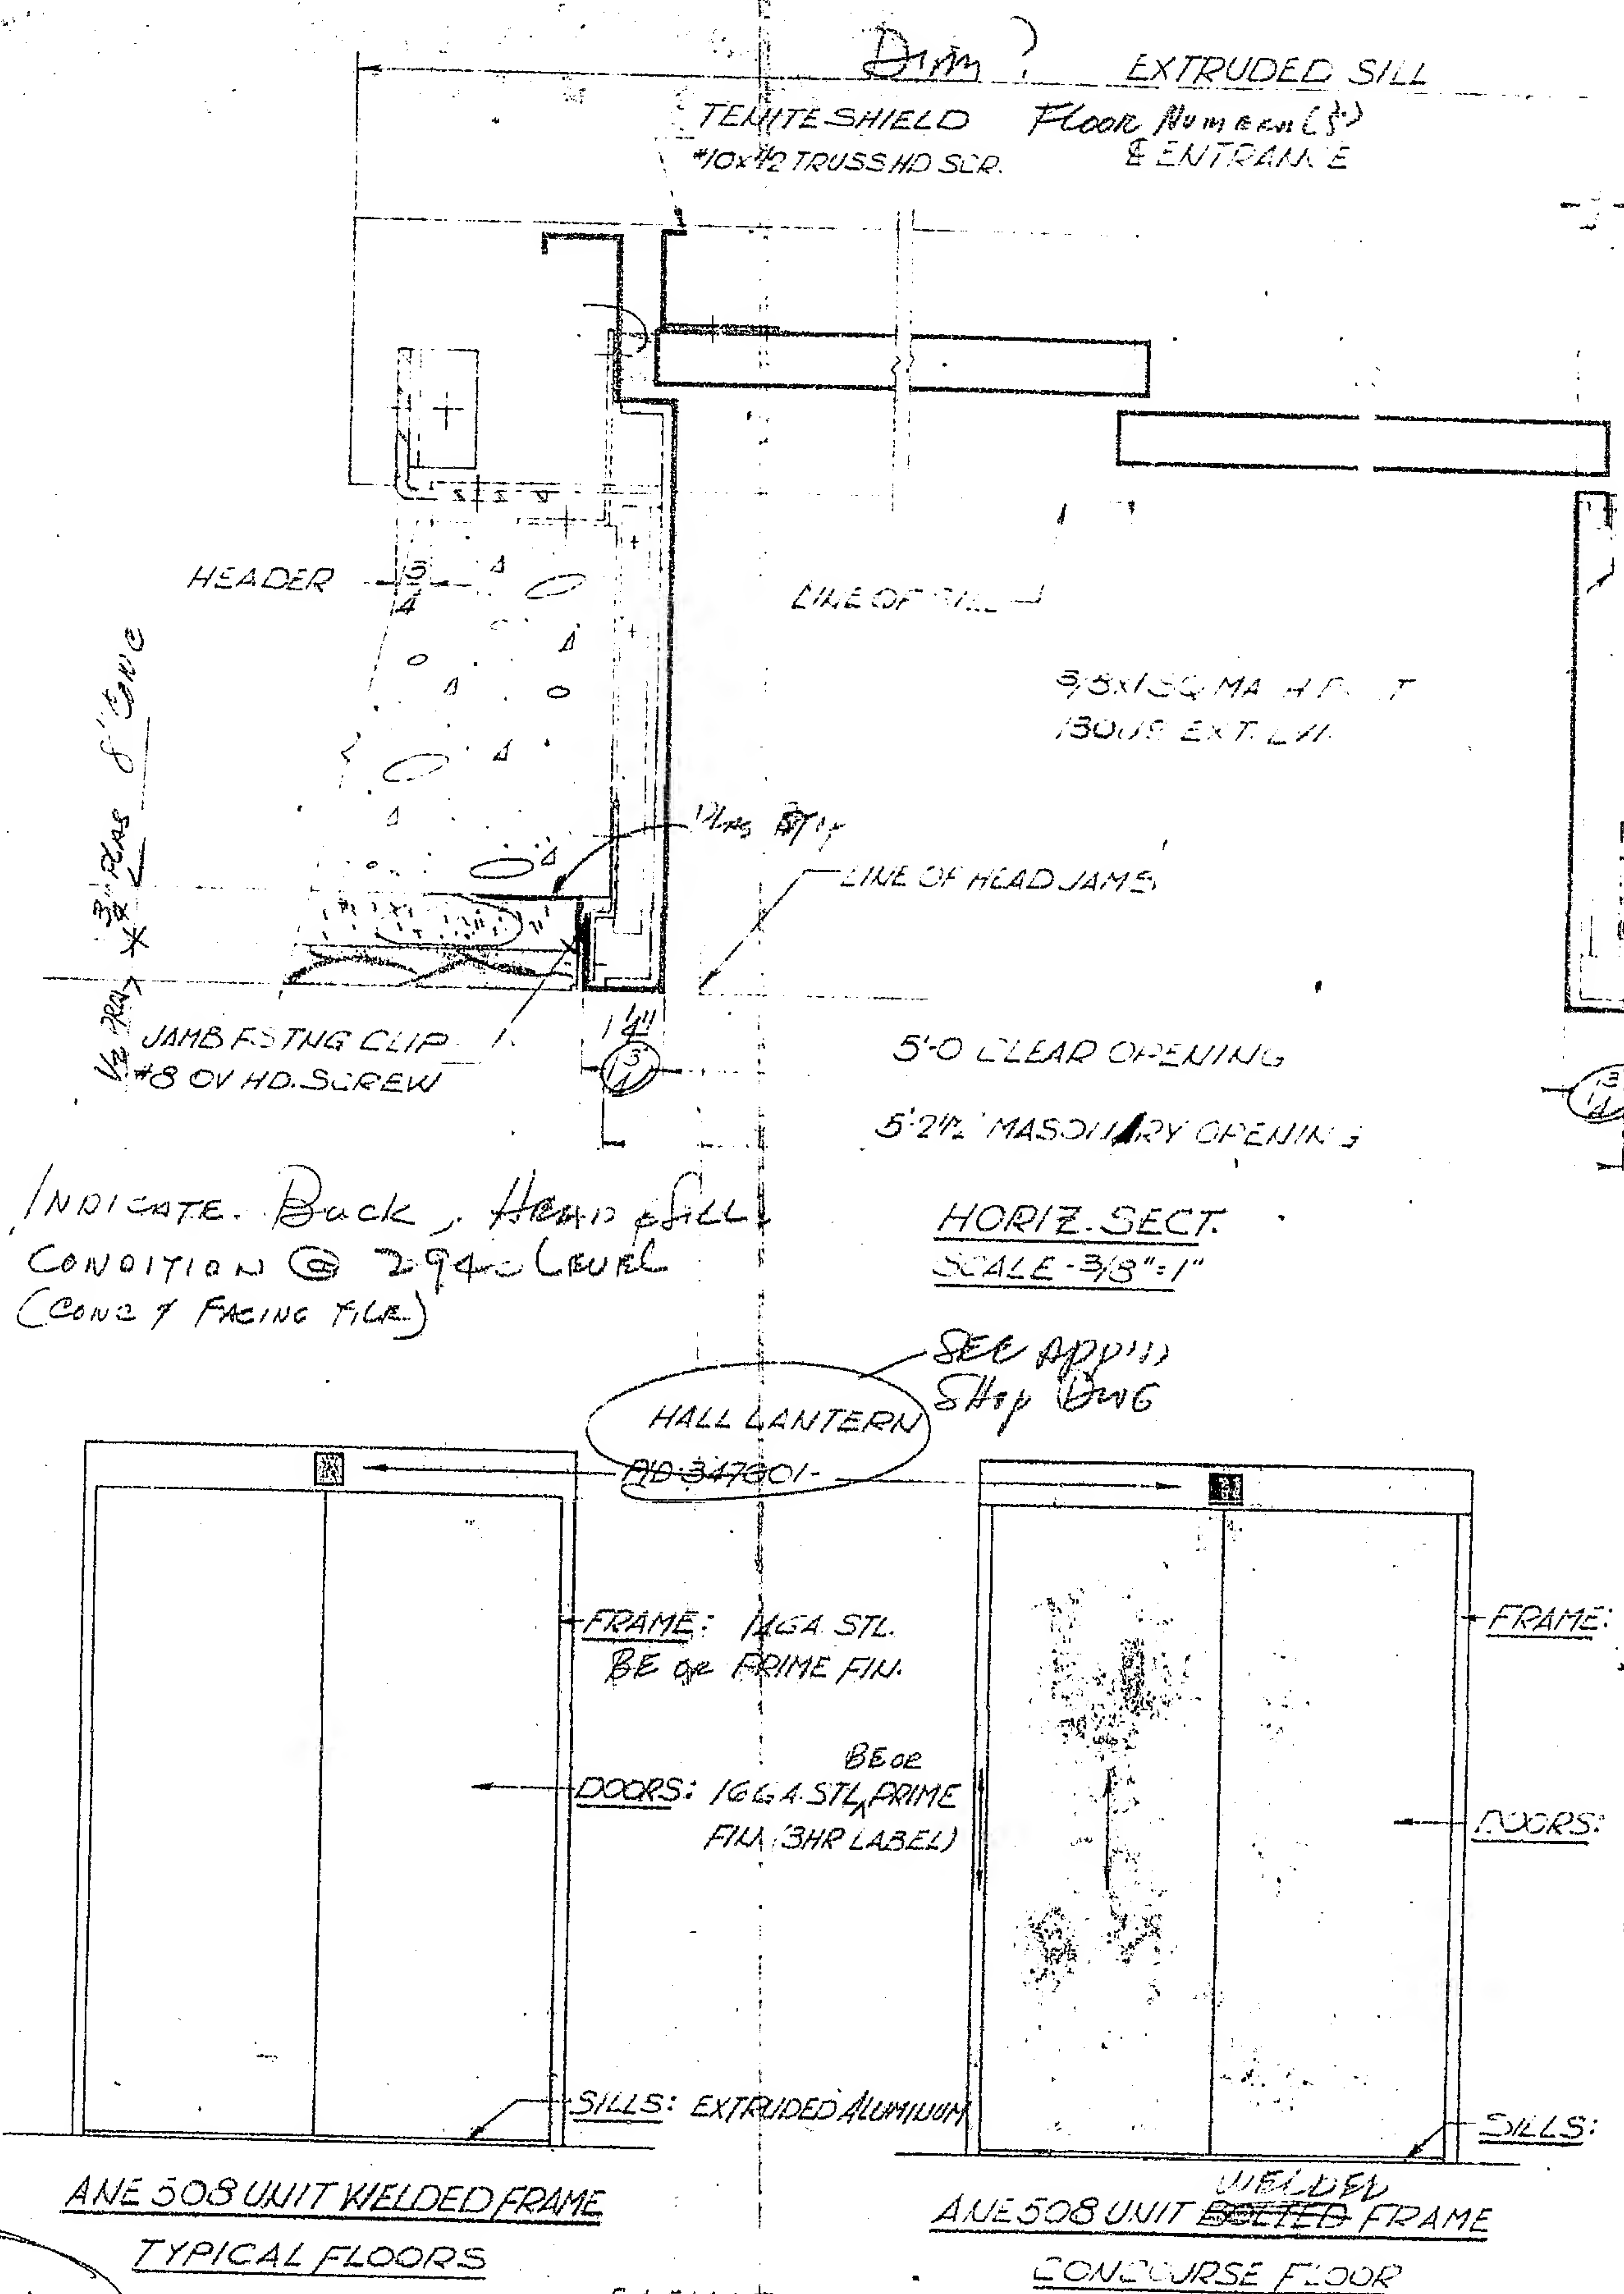

INDICATE BACK, HEAD & TAIL
CONDITION @ 2940 LEVEL
(CONC & FACING FILE)

HORIZ. SECT.
SCALE - 3/8" = 1"

SEE APPENDIX
STOP DWG

FRAME: 14GA STL.
BE OR PRIME FIN.

BEOR
DOORS: 1664 STL PRIME
FILL (3HR LABEL)

SILLS: EXTRUDED ALUMINIUM

ANE 508 UNIT WELDED FRAME
TYPICAL FLOORS

FIELDER
ANE 508 UNIT ~~BOLTED~~ FRAME
CONCOURSE FLOOR

ELEVATION
SCALE - 3/4" = 1 FOOT